TOPOGRAPHIC SURVEY MAP OF COMBINED DISPOSAL FACILITY CELL 1

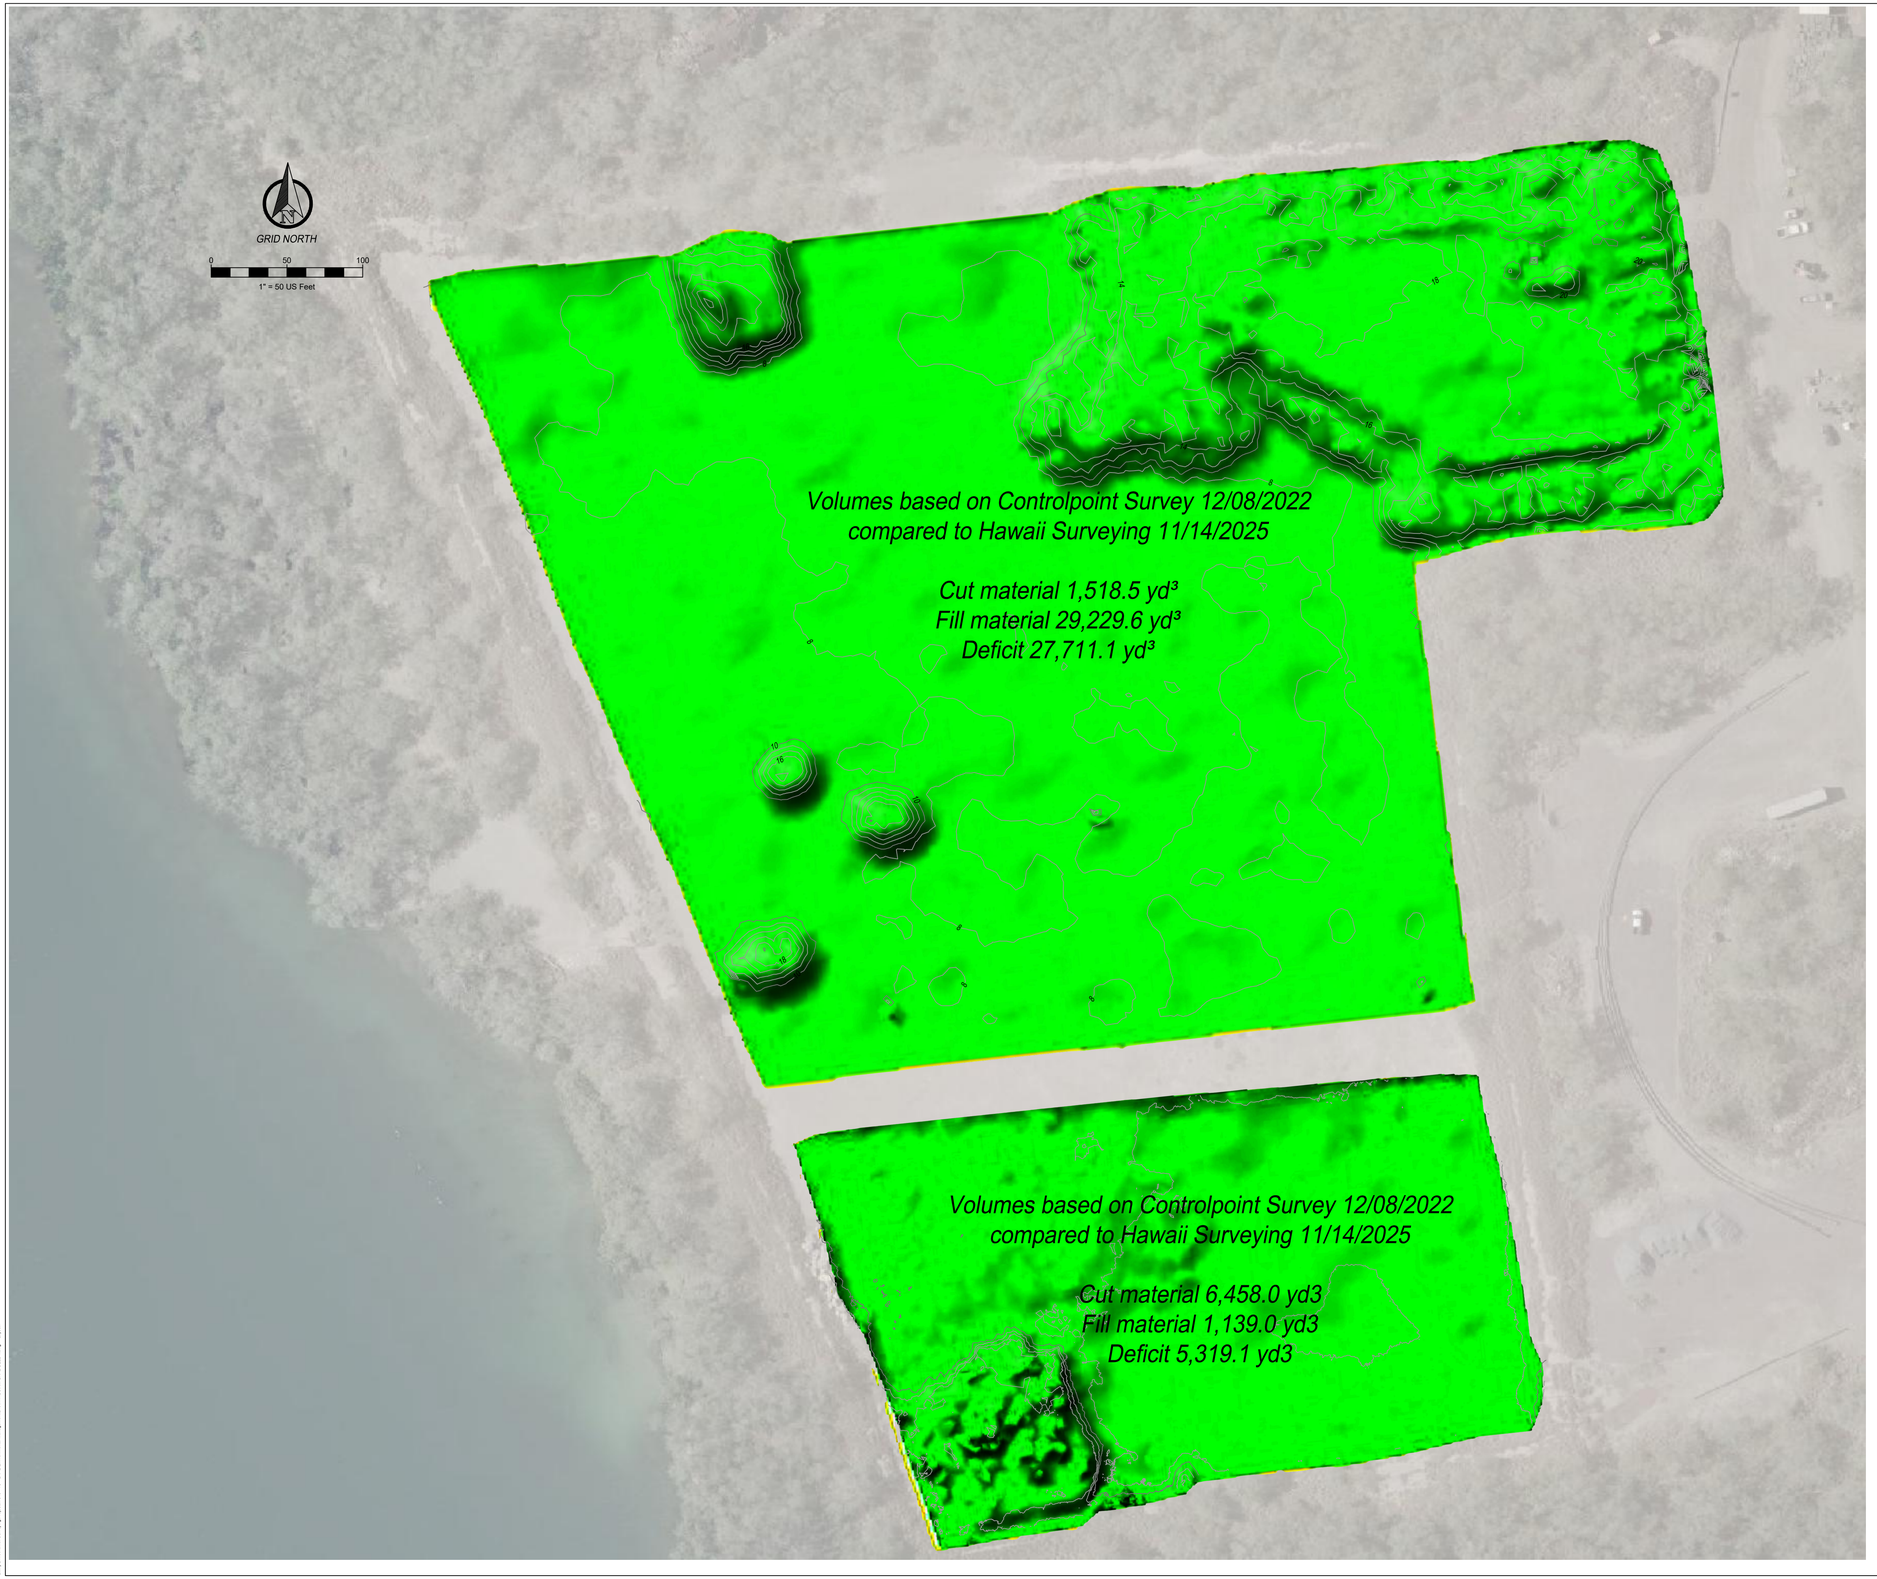

VICINITY MAP
NOT TO SCALE

Surveyor's Notes:

1. *Copies of this survey without an original signature in blue ink are not valid. Any alteration of this survey, in whole or part, without prior written permission of Hawaii Surveying is prohibited.*
2. *This survey referenced to the Hawaii State Plane Zone 3 (5103) with NAD (83) Datum. All distances and coordinates shown hereon are in U.S. survey feet (3.2808$\overline{33}$ feet per meter)*
3. *All elevations shown hereon are referenced to project benchmark Station HV-3 pk-nail. Elevation = 9.58'*
4. *Aerial background image shown hereon is provided by Bing maps.*

J. COLTER RATLIFF
LICENSED PROFESSIONAL LAND SURVEYOR
No. 21551
HAWAII U.S.A.

J. Colter Ratliff, P.S.
Field Surveyed November 16, 2025

HAWAII SURVEYING
FROM BREAKING TO DETAILS
1888 Kalakaua Avenue - Suite c312
Honolulu, Hawaii 96815
PHONE: 808-761-5223
EMAIL: colt@hawaiisurveying.com

PROJECT NUMBER : 1019